


Landscape Plan for Frontage of Lots #5, 6, & 7

Preliminary Design

AUGUST 30, 2024

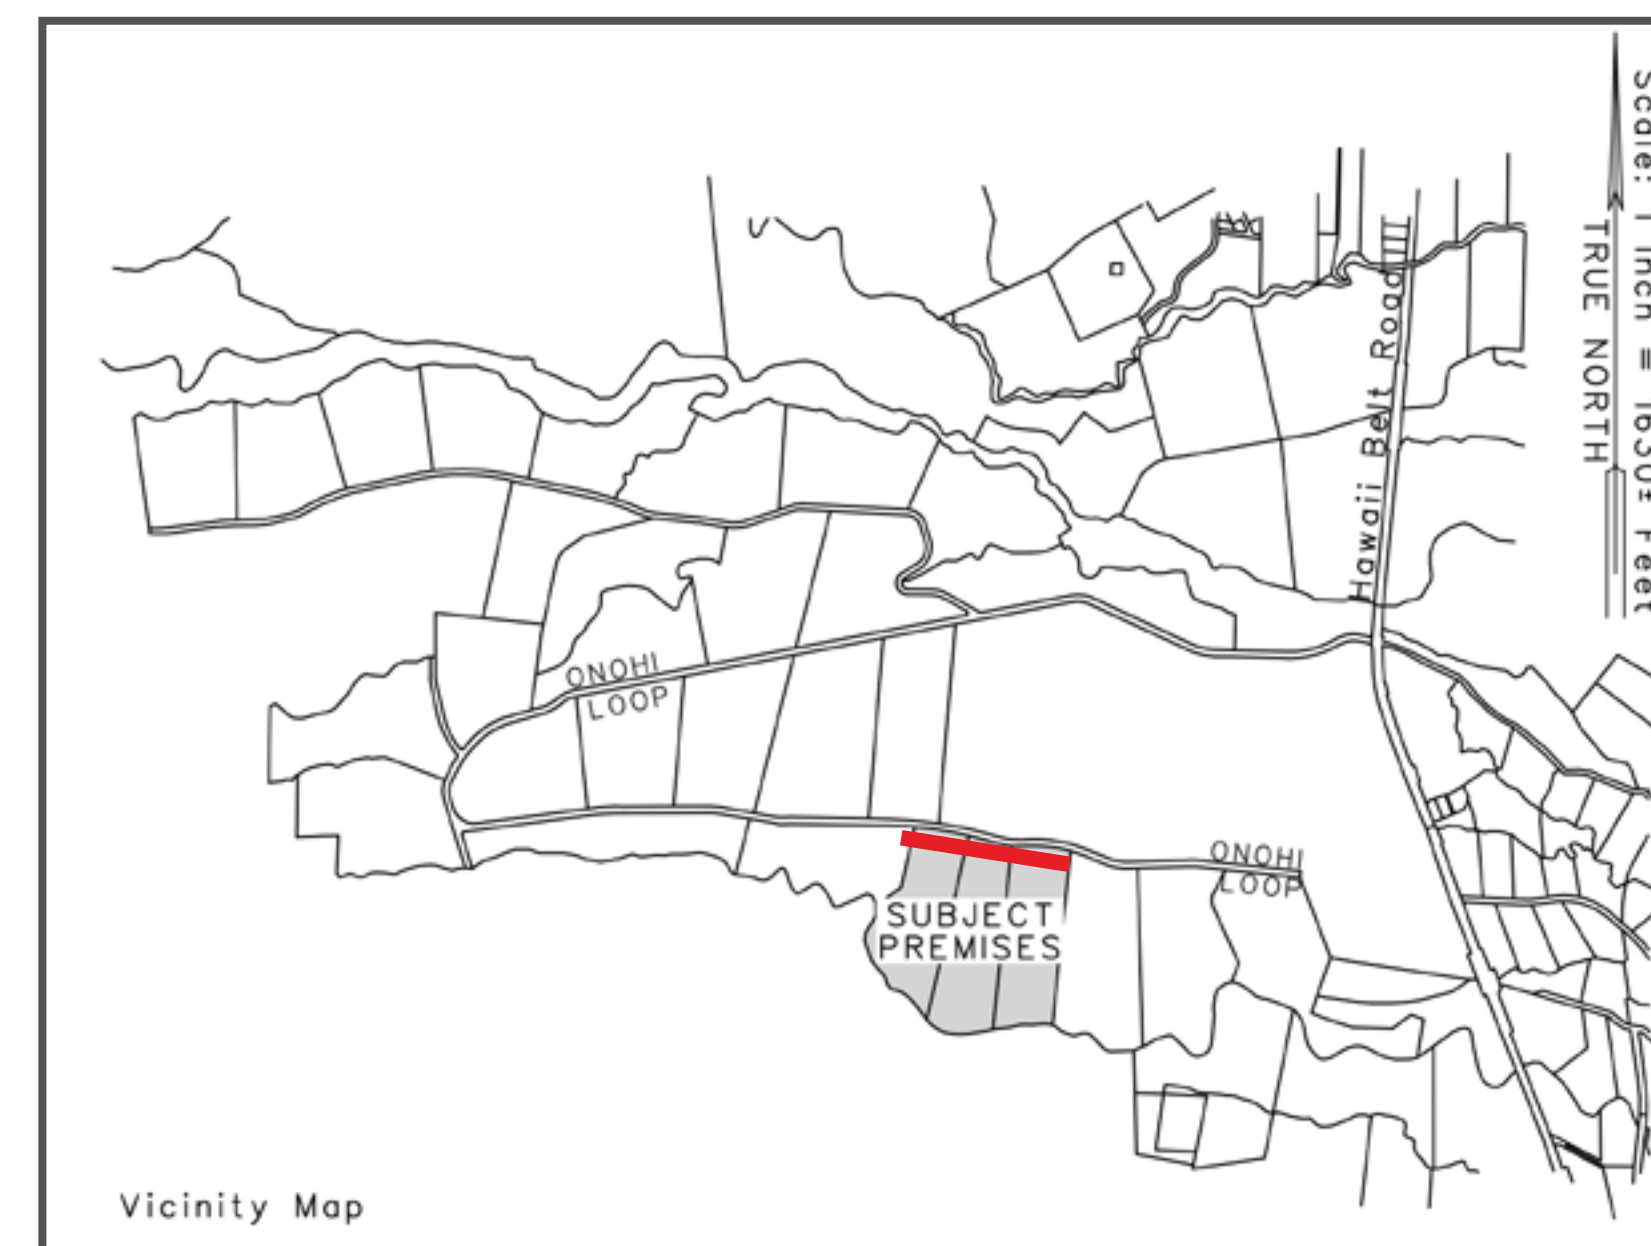

Est. 2010 — Based on Hawai'i Island
SERVING THE 'ĀINA AND THE PEOPLE OF HAWAII

www.oladesigngroup.com
hello@oladesigngroup.com
808.464.4293



Planting Plan:
Frontage of
Lots #5, 6, & 7

Cover Sheet

Onomea Garden 5 LLC
27-573 Ono Loop
Papaikou, HI 96781
TMK: (3)2-7-039-005


REVISIONS —

Revision 1	07.09.2024
Revision 2	08.30.2024
FINAL	

L-01

SHEET 1 OF 7

May not be reproduced
without owner's permission.

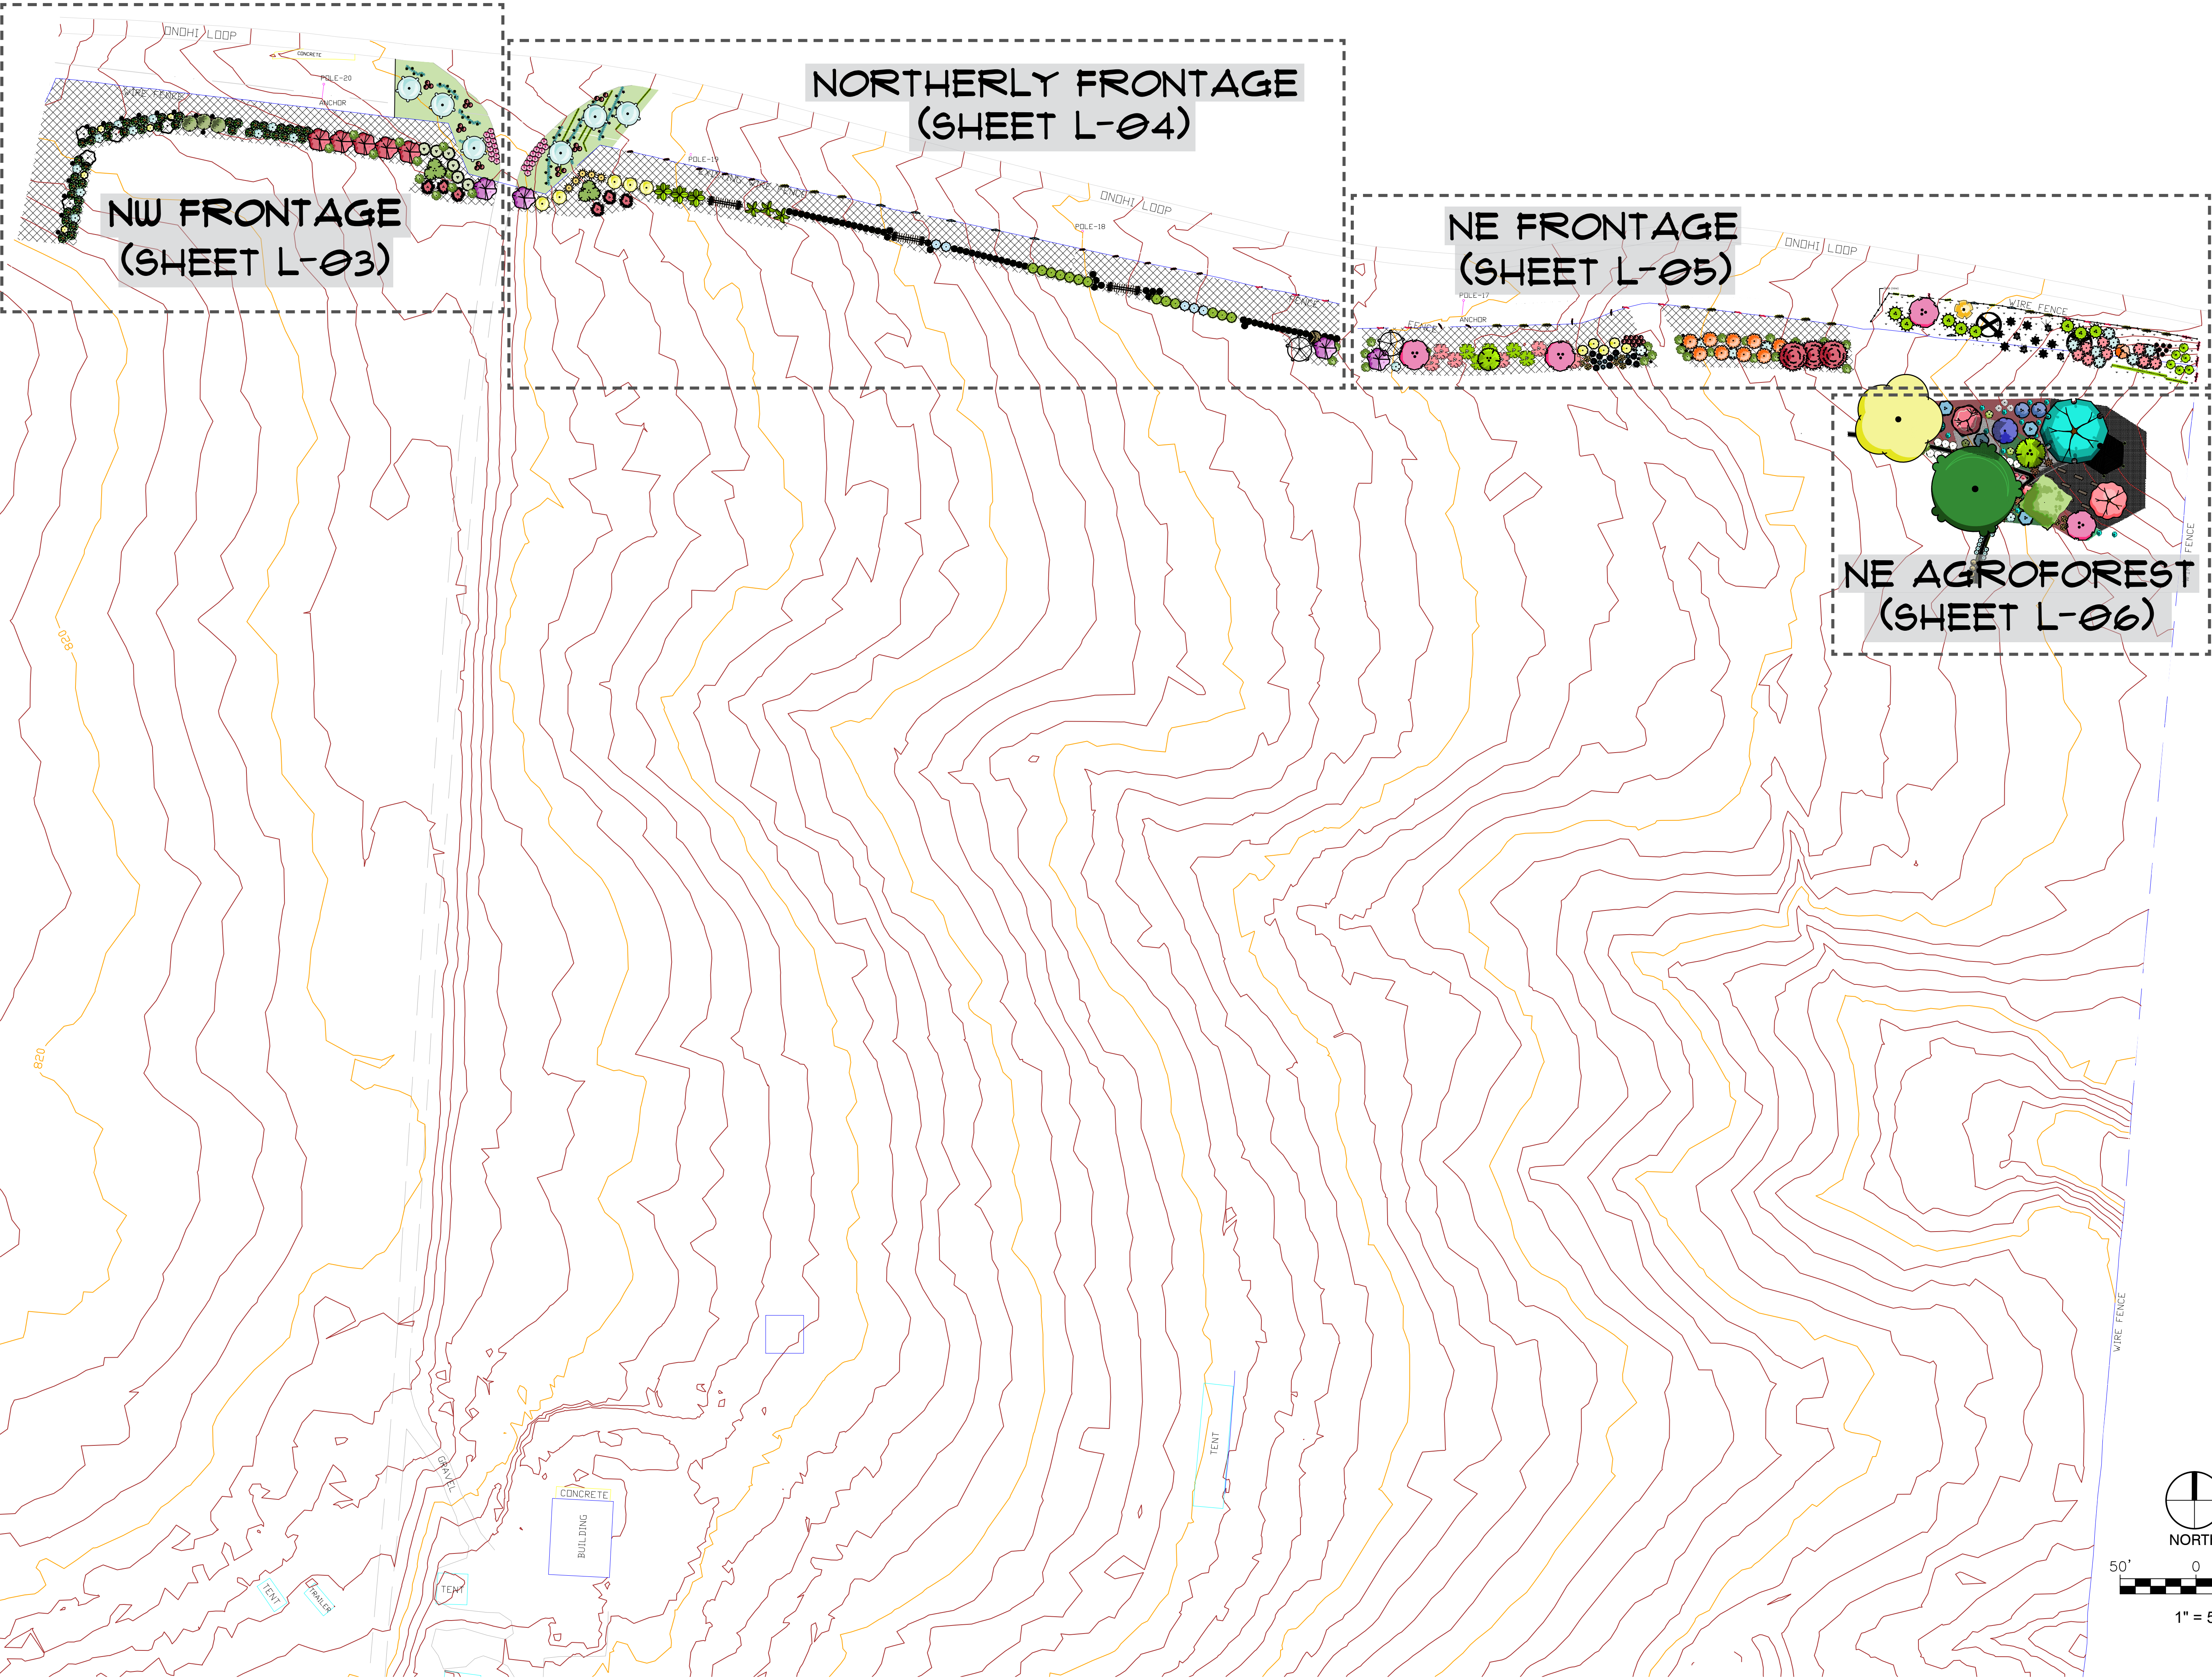

Est. 2010 — Based on Hawai'i Island
SERVING THE 'A'INA AND THE PEOPLE OF HAWAII

www.oladesigngroup.com
hello@oladesigngroup.com
808.464.4293



PROJECT SITE: ONOMEA GARDEN 5 LLC
PAPAIKOU, SOUTH HILO
COUNTY OF HAWAII

Planting Plan: Frontage of Lots #5, 6, & 7

Full Frontage


Onomea Garden 5 LLC
27-573 Onohi Loop
Papaikou, HI 96781
TMK: (3)2-7-039-005

REVISIONS —	
Revision 1	07.09.2024
Revision 2	08.30.2024
FINAL	

L-02

SHEET 2 OF 7

May not be reproduced
without owner's permission.

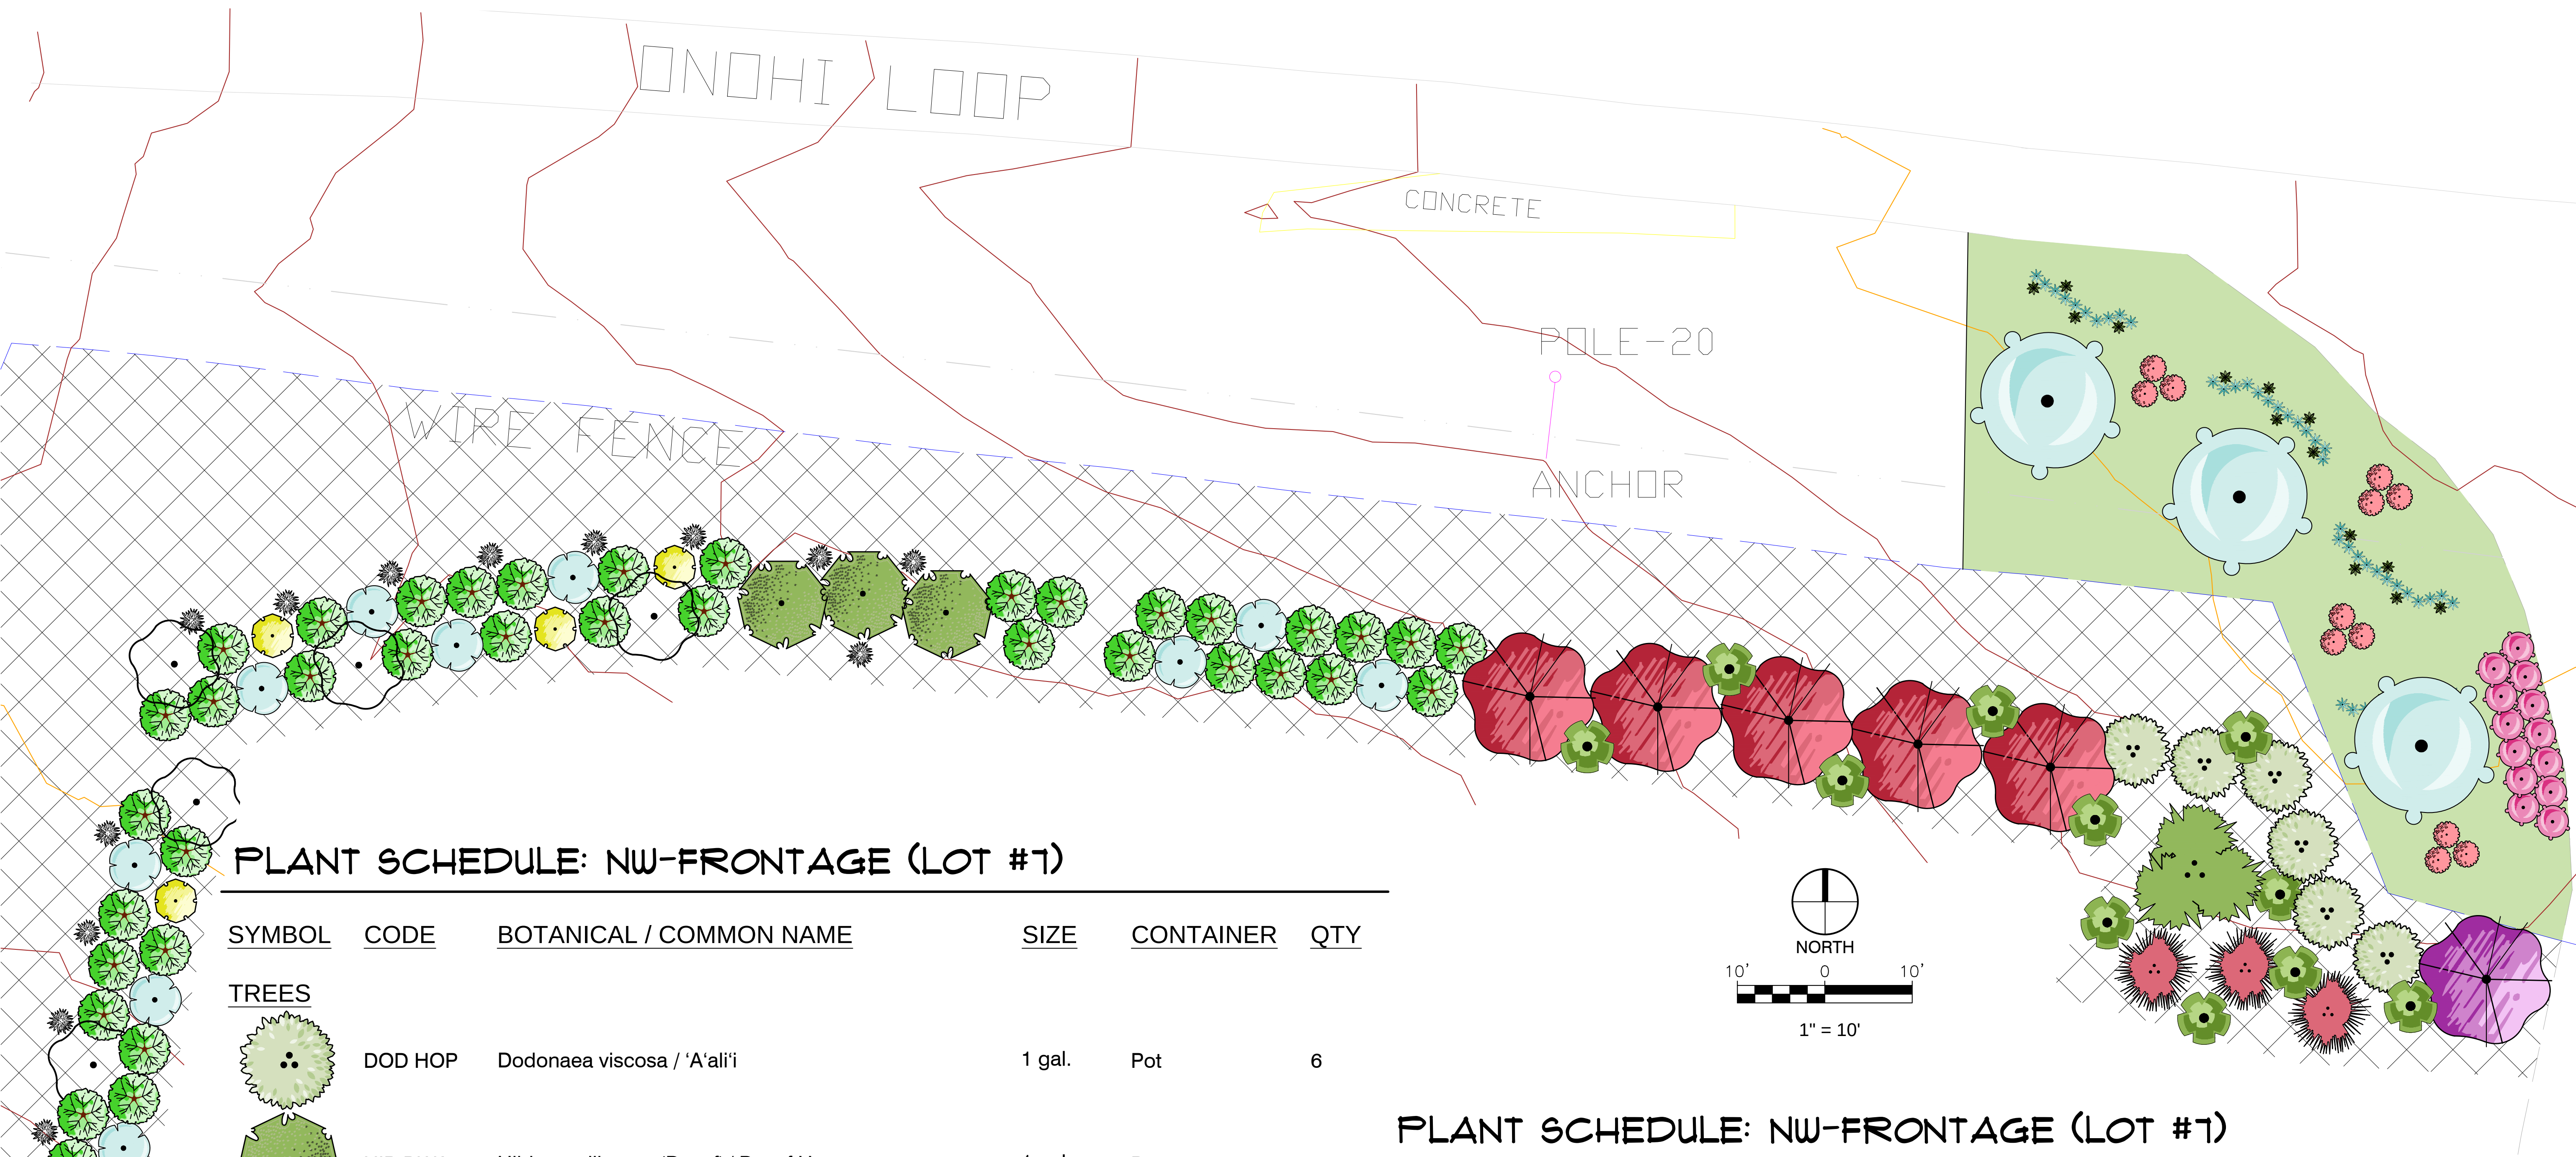

PLANT SCHEDULE: NW-FRONTAGE (LOT #1)

SYMBOL	CODE	BOTANICAL / COMMON NAME	SIZE	CONTAINER	QTY
TREES					
	DOD HOP	Dodonaea viscosa / 'A'ali'i	1 gal.	Pot	6
	HIB DWA	Hibiscus tiliaceus 'Dwarf' / Dwarf Hau	1 gal.	Pot	3
	HIB VAR	Hibiscus tiliaceus 'Variegata' / Variegated Hau	1 gal.	Pot	5
	MET POY	Metrosideros polymorpha / 'Ōhi'a lehua (yellow)	1 gal.	Pot	5
	PAN TEC	Pandanus tectorius / Hala	5 gal.	Pot	1
	PIT HOS	Pittosporum hosmeri / Ho'awa	1 gal.	Pot	5
	PRI LAN	Pritchardia lanigera / Loulu Palm	1 gal.	Pot	3
	PSY HAW	Psychotria hawaiiensis / Kōpiko	5 gal.	Pot	1
	PSY ODO	Psydrax odorata / Alahe`e	1 gal.	Pot	41

PLANT SCHEDULE: NW-FRONTAGE (LOT #1)

SYMBOL	CODE	BOTANICAL / COMMON NAME	SIZE	CONTAINER	QTY
SHRUBS					
	CAR VGT	Carissa macrocarpa 'Variegata' / Var. Natal Plum	1 gal.	Pot	13
	COR DWF	Cordyline fruticosa (dwarf) / Dwarf Green Ti	1 gal.	Pot	20
	HIB ARN	Hibiscus arnottianus / Koki'o ke'oke'o	1 gal.	Pot	10
	PLU ZEY	Plumbago zeylanica / 'Ilihe'e	1 gal.	Pot	14
	PLU SIN	Plumeria obtusa / Singapore White Plumeria	1 gal.	Pot	3
	SCA TAC	Scaevola taccada (variegated) / Var. Naupaka Kahakai	1 gal.	Pot	11
	VIT ROT	Vitex rotundifolia / Pōhinahina	0.5` Ht.	Pot	54
	WIK UVA	Wikstroemia uva-ursi / shrub 'ākia	1 gal.	Pot	12



Est. 2010 — Based on Hawai'i Island
SERVING THE 'ĀINA AND THE PEOPLE OF HAWAII

www.oladesigngroup.com
hello@oladesigngroup.com
808.464.4293



PROJECT SITE: ONOMEA GARDEN 5 LLC
PAPAĪKOU, SOUTH HĪLO
COUNTY OF HAWAII

Planting Plan:
Frontage of
Lots #5, 6, & 7

NW Frontage

Onomea Garden 5 LLC
27-573 OnoHI Loop
Papaikou, HI 96781
TMK: (3)2-7-039-005

REVISIONS —	
Revision 1	07.09.2024
Revision 2	08.30.2024
FINAL	

L-03

SHEET 3 OF 7

May not be reproduced
without owner's permission.

Planting Plan: Frontage of Lots #5, 6, & 7

North Frontage

Onomea Garden 5 LLC
27-573 Onohi Loop
Papaikou, HI 96781
TMK: (3)2-7-039-005


REVISIONS —

Revision 1	07.09.2024
Revision 2	08.30.2024
FINAL	

L-04


SHEET 4 OF 7


May not be reproduced
without owner's permission.

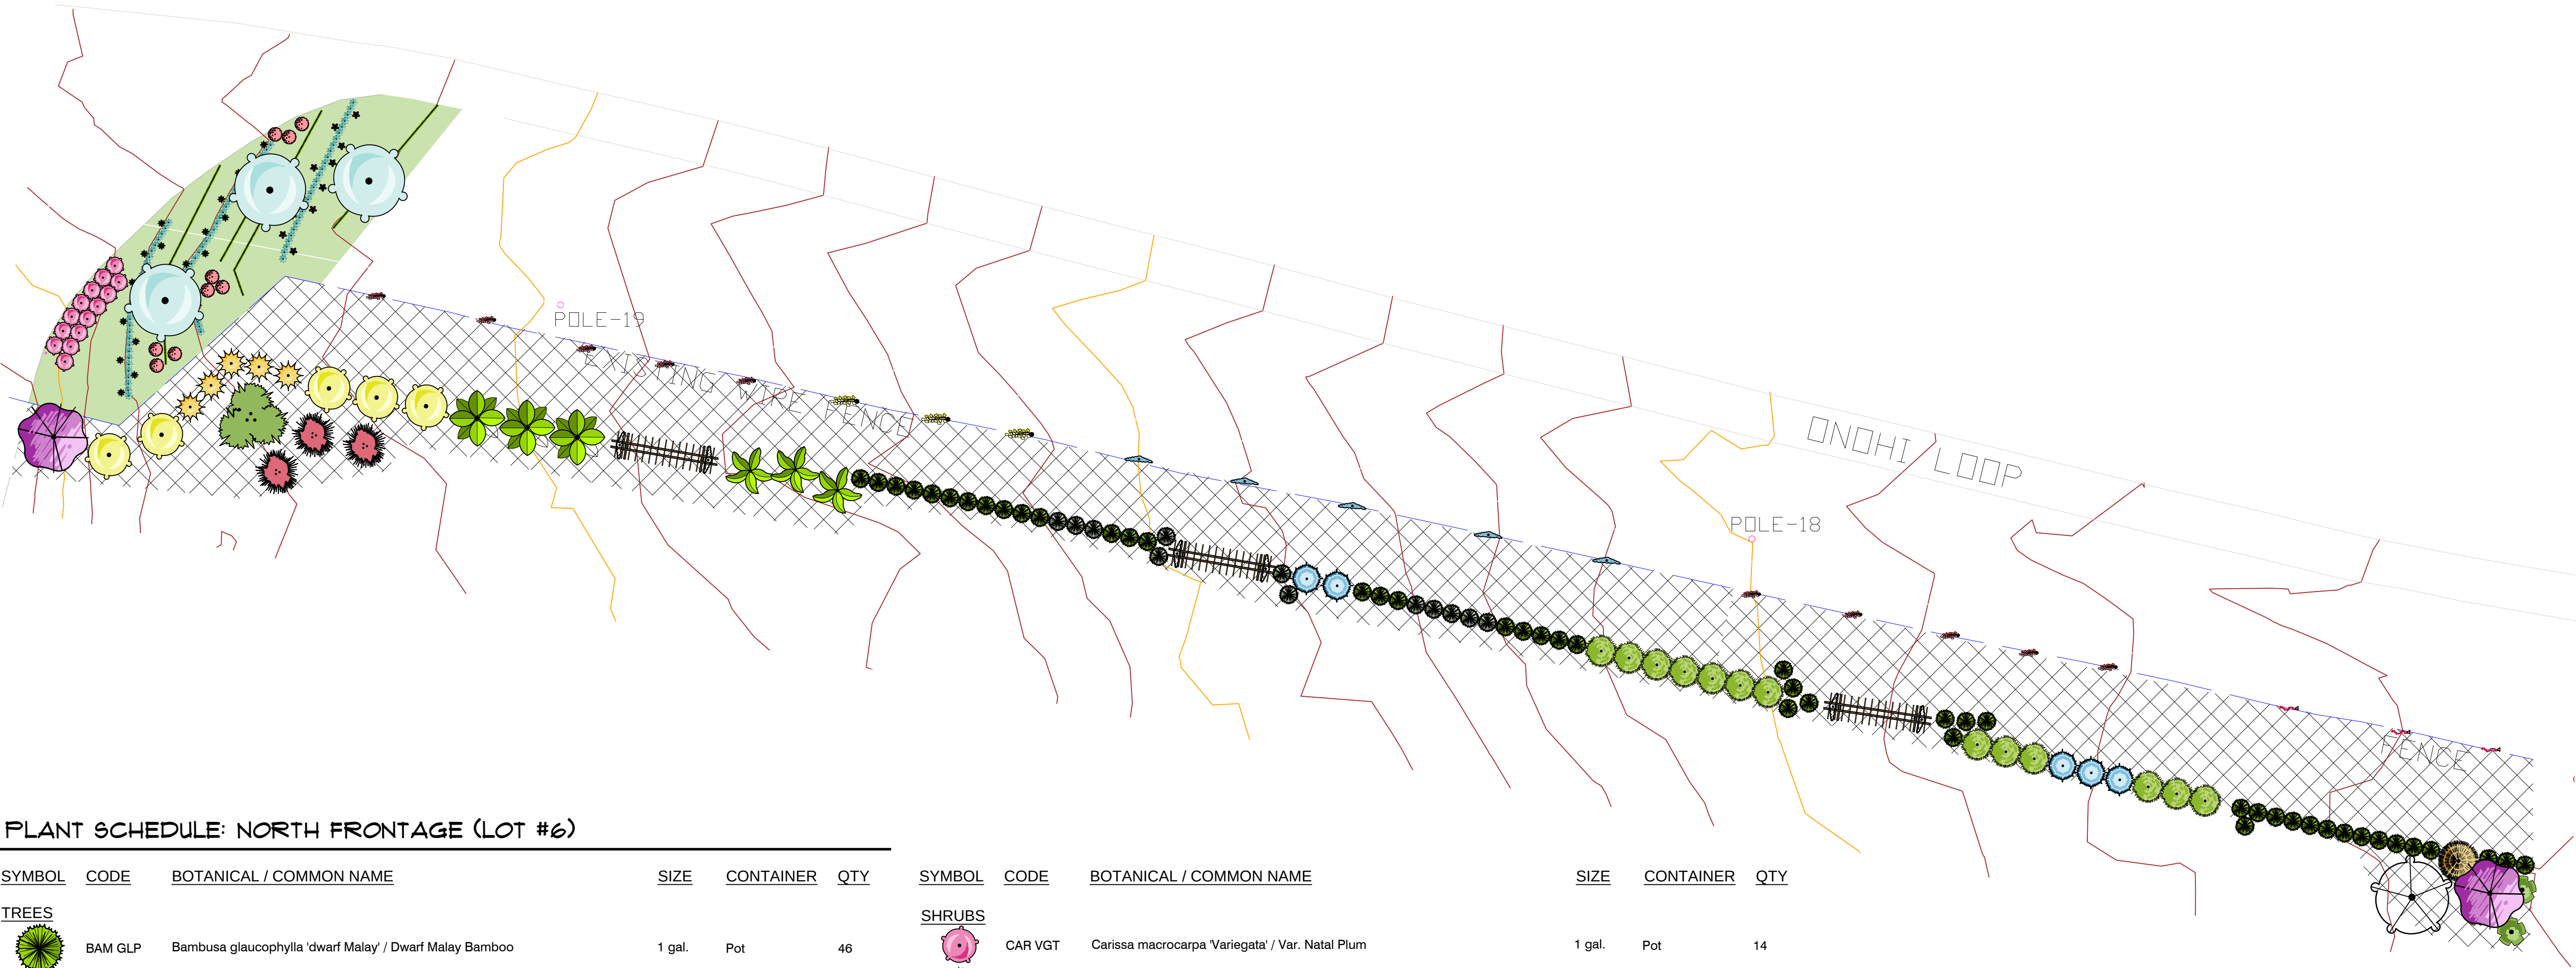

PLANT SCHEDULE: NORTH FRONTAGE (LOT #6)


SYMBOL	CODE	BOTANICAL / COMMON NAME	SIZE	CONTAINER	QTY	SYMBOL	CODE	BOTANICAL / COMMON NAME	SIZE	CONTAINER	QTY
TREES						SHRUBS					
	BAM GLP	Bambusa glaucophylla 'dwarf Malay' / Dwarf Malay Bamboo	1 gal.	Pot	46		CAR VGT	Carissa macrocarpa 'Variegata' / Var. Natal Plum	1 gal.	Pot	14
	BAM GL2	Bambusa glaucophylla 'variegated dwarf malay' / Variegated Dwarf Malay Bamboo	1 gal.	Pot	12		CHR SU2	Chrysopogon zizanioides 'Sunshine' / Sunshine Vetiver Grass	4"	Pot	613
	BAM ALP	Bambusa multiplex 'Alphonse Karr' / Chinese Hedge Bamboo	1 gal.	Pot	13		COR LIL	Cordyline fruticosa 'Lilinoe' / Lilinoe Ti Plant	1 gal.	Pot	4
	BAM SIL	Bambusa multiplex 'Silverstripe' / Silverstripe Hedge Bamboo	1 gal.	Pot	5		COR M12	Cordyline fruticosa 'Mini Miss Andrea' / Mini Miss Andrea Ti Plant	1 gal.	Pot	7
	BAM WMN	Bambusa ventricosa 'Wamin' / Wamin Buddha's Belly Bamboo	1 gal.	Pot	1		COR DWF	Cordyline fruticosa (dwarf) / Dwarf Green Ti	1 gal.	Pot	24
	PAN TEC	Pandanus tectorius / Hala	5 gal.	Pot	1		FAG BER	Fagraea berteriana / Pua Kenikeni	2 gal.	Pot	3
	PRI LAN	Pritchardia lanigera / Loulu Palm	1 gal.	Pot	3		HIB BRA	Hibiscus brackenridgei / Ma'o hau hele	1 gal.	Pot	5
	PSY HAW	Psychotria hawaiiensis / Kōpiko	5 gal.	Pot	2		JAS MES	Jasminum mesnyi / Primrose Jasmine	4"	Pot	10
							MUS PAR	Musa x paradisiaca 'ae'ae' / 'Ae'ae Banana	1 gal.	Pot	3
							PET VOL	Petrea volubilis / Queen's Wreath	1 gal.	Pot	11
							PLU VOL	Plukenetia volubilis / Sacha inchi	1 gal.	Pot	3
							PLU SIN	Plumeria obtusa / Singapore White Plumeria	1 gal.	Pot	4
							SAC SU2	Saccharum officinarum 'Maikoiko' / Maikoiko Sugar Cane	1 gal.	Pot	5
							SCA TAC	Scaevola taccada (variegated) / Var. Naupaka Kahakai	1 gal.	Pot	3
							TEL COR	Telosma cordata / Pakalana	1 gal.	Pot	3
							VIT ROT	Vitex rotundifolia / Pōhinahina	0.5' Ht.	Pot	91
							WIK UVA	Wikstroemia uva-ursi / shrub 'ākia	1 gal.	Pot	9
						GROUND COVERS					
							LIP INT	Lipochaeta integrifolia / Nehe	flat	Plug	53 flats

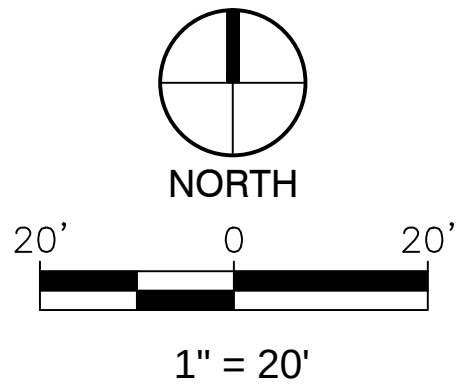

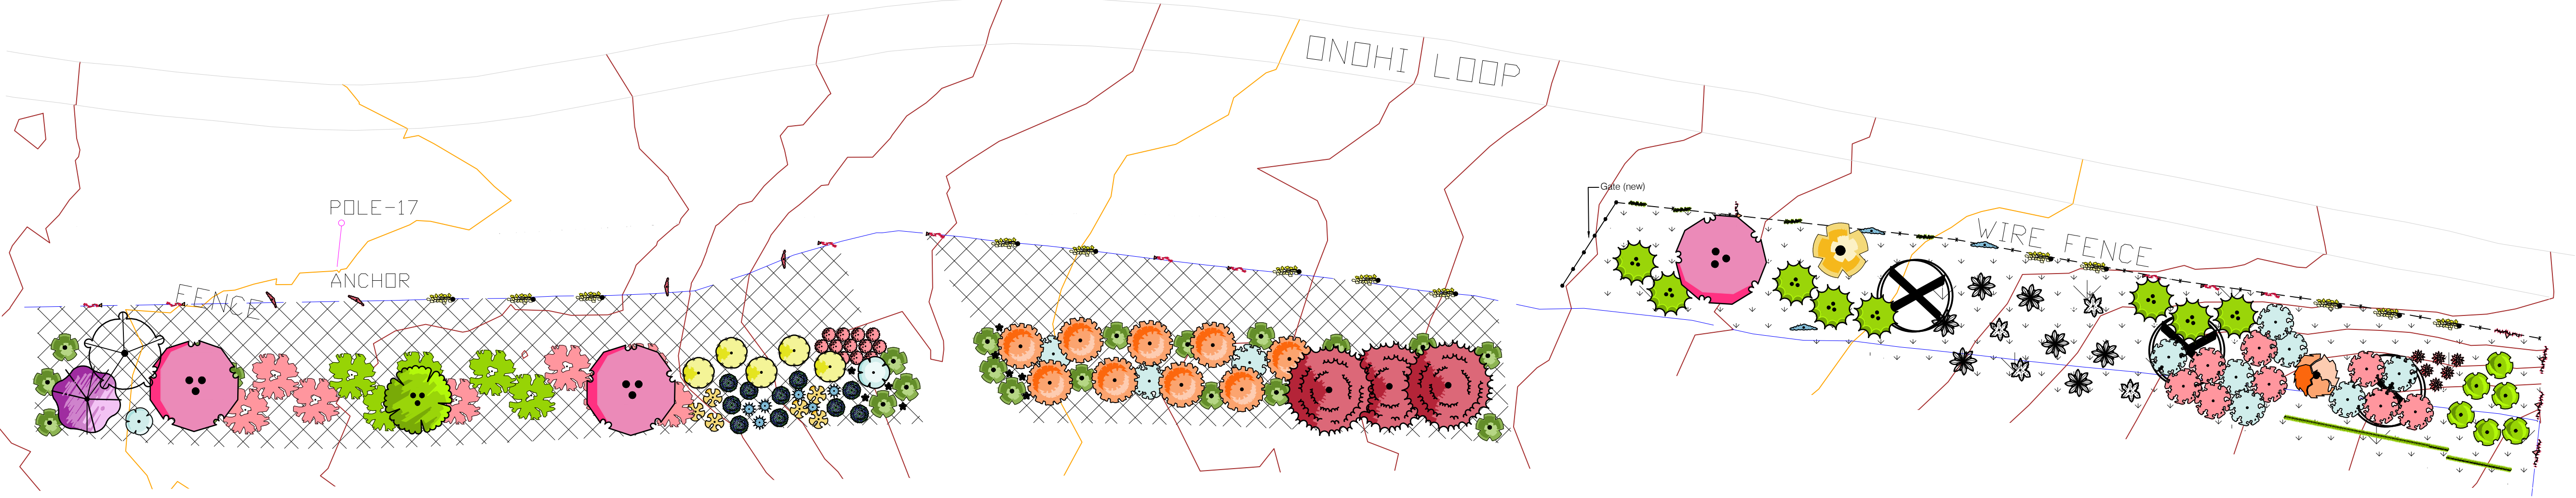

PLANT SCHEDULE: NE FRONTAGE (LOT #5)

SYMBOL	CODE	BOTANICAL / COMMON NAME	SIZE	CONTAINER	QTY	SYMBOL	CODE	BOTANICAL / COMMON NAME	SIZE	CONTAINER	QTY	SYMBOL	CODE	BOTANICAL / COMMON NAME	SIZE	CONTAINER	QTY
TREES						SHRUBS						SHRUBS					
	AND INE	Andira inermis / Cabbage Tree	1 gal.	Pot	3		ACA FST	Acalypha godseffiana 'Firestorm' / Firestorm Acalypha	1 gal.	Pot	1		MAN VA2	Manihot esculenta 'Variegata' / Variegated Cassava	2 year	Livestake	6
	BRU SUA	Brugmansia suaveolens / Brazil's White Angel's Trumpet	1 gal.	Pot	1		ACA GOD	Acalypha godseffiana 'green heterophylla' / green heterophylla copperleaf	1 gal.	Pot	5		PET VOL	Petrea volubilis / Queen's Wreath	1 gal.	Pot	3
	CAL ALB	Calliandra haematocephala 'Pink' / Pink Powderpuff	1 gal.	Pot	3		ACA GO3	Acalypha godseffiana 'red heterophylla' / red heterophylla copperleaf	1 gal.	Pot	8		PIP BET	Piper betle / Betle Leaf	1 gal.	Pot	4
	CAS OSA	Cassia javanica x fistula / Rainbow Shower Tree	5 gal.	Pot	1		ACA WIL	Acalypha wilkesiana / Wilkes' Copperleaf	1 gal.	Pot	9		PLE BAR	Plectranthus barbatus / Boldo Brasileiro	4"	Pot	10
	COC PLE	Cochlospermum vitifolium 'Plenum' / Brazilian Rose Buttercup Tree	1 gal.	Pot	5		CAL LUT	Calathea lutea / Cigar Plant	1 gal.	Pot	6		PLU VOL	Plukenetia volubilis / Sacha inchi	1 gal.	Pot	2
	MUR KOE	Murraya koenigii / Curry-leaf Tree	1 gal.	Pot	8		CAM SPT	Camptosema spectabile / Red Jade Vine	1 gal.	Pot	4		PLU SIN	Plumeria obtusa / Singapore White Plumeria	1 gal.	Pot	1
	PSY HAW	Psychotria hawaiiensis / Kōpiko	5 gal.	Pot	1		CHE SPE	Cheilocostus speciosus / Crepe Ginger	1 gal.	Pot	4		SCA TAC	Scaevola taccada (variegated) / Var. Naupaka Kahakai	1 gal.	Pot	23
							CHR SU2	Chrysopogon zizanioides 'Sunshine' / Sunshine Vetiver Grass	4"	Pot	412		TEL COR	Telosma cordata / Pakalana	1 gal.	Pot	13
							CON TOM	Congea tomentosa / Shower Orchid Vine	1 gal.	Pot	4		THU MYS	Thunbergia mysorensis / Indian clock vine	1 gal.	Pot	7
							COR DWF	Cordyline fruticosa (dwarf) / Dwarf Green Ti	1 gal.	Pot	9		WIK UVA	Wikstroemia uva-ursi / shrub 'ākia	1 gal.	Pot	13
							DEN UMB	Dendrobium umbellatum 'Vanuatu' / Vanuatu Horsebush	1 gal.	Pot	1		ZIN ZER	Zingiber zerumbet / 'Awapuhi Ginger	1 gal.	Pot	6
							DIS THY	Dichorisandra thyrsiflora / Blue Ginger	1 gal.	Pot	6	GROUND COVERS					
							ETL LT2	Etlingera elatior / Pink Torch Ginger	1 gal.	Pot	8		NEP DUF	Nephrolepis cordifolia 'Duffii' / Kupukupu Fern (dwarf)	3"	Pot	2,770
							ETL LTL	Etlingera elatior 'White Torch' / White Torch Ginger	1 gal.	Pot	10						
							HEL SEX	Heliconia chartacea 'Sexy Pink' / Sexy Pink Heliconia	1 gal.	Pot	7						
							HIB ARN	Hibiscus arnottianus / Kōki'o ke'oke'o	1 gal.	Pot	1						
							LON GOL	Lonicera x heckrottii 'Gold Flame' / Gold Flame Honeysuckle	1 gal.	Pot	1						

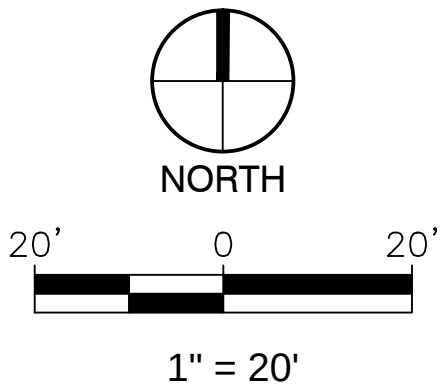

Est. 2010 — Based on Hawai'i Island
SERVING THE 'ĀINA AND THE PEOPLE OF HAWAII

www.oladesigngroup.com
hello@oladesigngroup.com
808.464.4293



PROJECT SITE: ONOMEA GARDEN 5 LLC
PAPAIKOU, SOUTH HILO
COUNTY OF HAWAII

Planting Plan:
Frontage of
Lots #5, 6, & 7

NE Frontage

Onomea Garden 5 LLC
27-573 Onohi Loop
Papaikou, HI 96781
TMK: (3)2-7-039-005

REVISIONS —

Revision 1 07.09.2024
Revision 2 08.30.2024
FINAL

L-05

SHEET 5 OF 7

May not be reproduced
without owner's permission.

Planting Plan: Frontage of Lots #5, 6, & 7

NE Agroforest

Onomea Garden 5 LLC
27-573 Onohi Loop
Papaikou, HI 96781
TMK: (3)2-7-039-005

REVISIONS —
Revision 1 07.09.2024
Revision 2 08.30.2024
FINAL

L-06

SHEET 6 OF 7

May not be reproduced
without owner's permission.


The outdoor multipurpose hexagonal platform, seamlessly nested into this east facing microclimate, encourages sunrise views conducive to yoga, meditation, and other self-reflective practices. Multipurpose roadside plantings (selected for their lack of fruitdrop and squat stature, to limit problems with pigs and also telephone wires) are organized in a semi-formal layout, effectively screening this hallowed hollow from passersby along Onohi Loop. Trees and shrubs enveloping the platform (most of which are <25' in height, and hail from the Far East) are arranged to preserve the makai neighbors' viewlines to Mauna Kea. Comfortable wooden benches (dimensions: 6'-0" L x 2'-0" D), integrated into the hillside's natural amphitheatre form, afford seating options for upwards of 25 people.

PLANT SCHEDULE: NE AGROFOREST + AMPHITHEATRE (LOT #5)

SYMBOL	CODE	BOTANICAL / COMMON NAME	SIZE	CONTAINER	QTY
TREES					
	ALE MOL	Aleurites moluccanus / Dwarf Kukui	1 gal.	Pot	1
	AMH NOB	Amherstia nobilis / Pride of Burma	2 gal.	Pot	1
	AVE BIL	Averrhoa bilimbi / Bilimbi	1 gal.	Pot	1
	CAL ALB	Calliandra haematocephala 'Alba' / White Powderpuff	1 gal.	Pot	1
	ERY EDU	Erythrina edulis / Basul	5 gal.	Pot	5
	EUG BR2	Eugenia brasiliensis / Grumichama	1 gal.	Pot	1
	HAN ALB	Handroanthus albus / Brazilian Trumpet Tree	10 gal.	Pot	1
	MAL EMA	Malpighia emarginata / Barbados Cherry	1 gal.	Pot	1
	MOR STE	Moringa stenopetala / Moringa / Kalamungay	1 gal.	Pot	2
	PSE ELL	Pseudobombax ellipticum 'Red' / Dr. Seuss Tree	5 gal.	Pot	1
	SAM SAM	Samanea saman / Monkeypod Tree	5 gal.	Pot	1

SYMBOL	CODE	BOTANICAL / COMMON NAME	SIZE	CONTAINER	QTY
SHRUBS					
	ABE MAN	Abelmoschus manihot / Edible Hibiscus	2 year	Livestake	3
	CAJ CAJ	Cajanus cajan / Pigeon Pea	0.5" Ht.	dibble	43
	CAR PAP	Carica papaya Indian Dwarf / Indian Dwarf Papaya	3"	Pot	5
	CNI ACO	Cnidioscolus aconitifolius / Chaya	2 year	Livestake	3
	COR FRU	Cordyline fruticosa / Ti Plant	1 gal.	Pot	5
	CYM CIT	Cymbopogon citratus / Lemongrass	4"	Pot	196
	DEN UMB	Dendrolobium umbellatum Vanuatu / Vanuatu Horsebush	1 gal.	Pot	2
	HIB RES	Hibiscus acetosella / Cranberry Hibiscus	3"	Pot	3
	HIB ARN	Hibiscus arnottianus / Kōkie kekeke	1 gal.	Pot	2
	HIB BRA	Hibiscus brackenridgei / Mahe hau hele	1 gal.	Pot	1
	HIB FUR	Hibiscus furcellatus / Alohalo	1 gal.	Pot	1
	HIB SAB	Hibiscus sabdariffa / Roselle	3"	Pot	3
	MAN VA2	Manihot esculenta 'Variegata' / Variegated Cassava	2 year	Livestake	5
	PIP ALB	Pipturus albidus / Maemaki	0.5" Ht.	dibble	6
	PLU ZEY	Plumbago zeylanica / Hine	1 gal.	Pot	11
	SAU UYU	Sauropus androgynus / Katuk	1 gal.	Pot	12
	SCA TAC	Scaevola taccada / Naupaka Kahakai	1 gal.	Pot	7
	SYM B14	Symphytum x uplandicum 'Bocking 14' / Bocking 14 Comfrey	0.5" Ht.	B.R.	46
	TRO MAJ	Tropaeolum majus / Nasturtium	2"	Field Grown	5

SYMBOL	CODE	BOTANICAL / COMMON NAME	SIZE	CONTAINER	QTY
GROUND COVERS					
	ALT SES	Alternanthera sessilis / Sissoo Spinach	3"	Pot	30
	CAR WA3	Carex wahuensis / Oahu Sedge	4"	Pot	145
	GYN PR2	Gynura procumbens / Longevity Spinach	3"	Pot	345
	IPO BA2	Ipomoea batatas / Aloalo / Sweet Potato	12"	Cuttings	1,189
	NEP COR	Nephrolepis cordifolia / Kupukupu Fern (std. size)	3"	Pot	63
	NEP DUF	Nephrolepis cordifolia 'Duffii' / Kupukupu Fern (dwarf)	3"	Pot	299
	VIG EI2	Vigna marina / Nanea	flat	Plug	13

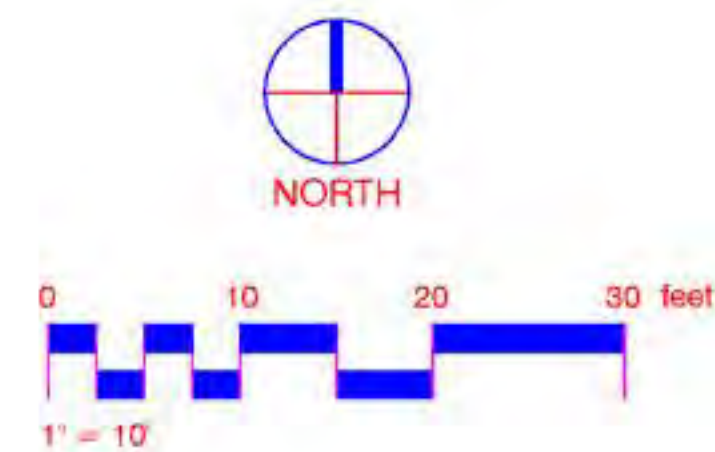



SCIENTIFIC NAME
Aleurites moluccanus
COMMON NAME
Dwarf kukui

POT SIZE
1 gal.
SPACING
N/A



SCIENTIFIC NAME
Amherstia nobilis
COMMON NAME
Pride of Burma

POT SIZE
2 gal.
SPACING
N/A



SCIENTIFIC NAME
Averrhoa bilimbi
COMMON NAME
Bilimbi

POT SIZE
1 gal
SPACING
N/A



SCIENTIFIC NAME
Caesalpinia pulcherrima
COMMON NAME
Pride of Barbados

POT SIZE
5 gal.
SPACING
N/A



SCIENTIFIC NAME
Calliandra haematocephala
COMMON NAME
White powderpuff

POT SIZE
1 gal.
SPACING
N/A



SCIENTIFIC NAME
Dendrobium umbellatum
COMMON NAME
Vanuatu horsebush

POT SIZE
1 gal.
SPACING
N/A



SCIENTIFIC NAME
Calliandra surinamensis
COMMON NAME
Surinam Powderpuff

POT SIZE
1 gal.
SPACING
N/A



SCIENTIFIC NAME
Erythrina edulis
COMMON NAME
Basul

POT SIZE
5 g
SPACING
N/A



SCIENTIFIC NAME
Eugenia brasiliensis
COMMON NAME
Grumichama

POT SIZE
1 gal.
SPACING
N/A



SCIENTIFIC NAME
Handroanthus albus
COMMON NAME
Brazilian Trumpet Tree

POT SIZE
1 gal.
SPACING
2 ft. o.c.



SCIENTIFIC NAME
Malpighia emarginata
COMMON NAME
Barbados Cherry

POT SIZE
1 gal.
SPACING
2 ft. o.c.



SCIENTIFIC NAME
Moringa stenopetala
COMMON NAME
Cabbage Tree

POT SIZE
1 gal.
SPACING
2 ft. o.c.



SCIENTIFIC NAME
Murraya koenigii
COMMON NAME
Curry-Leaf Tree

POT SIZE
1 gal.
SPACING
3 ft. o.c.



SCIENTIFIC NAME
Pseudobombax ellipticum
COMMON NAME
Dr. Seuss Tree

POT SIZE
1 gal.
SPACING
4 ft. o.c.



SCIENTIFIC NAME
Abelmoschus manihot
COMMON NAME
Edible Hibiscus

POT SIZE
1 gal.
SPACING
8 ft o.c.



SCIENTIFIC NAME
Acalypha godseffiana
COMMON NAME
Firestorm Acalypha

POT SIZE
1 gal.
SPACING
N/A



SCIENTIFIC NAME
Calathea lutea
COMMON NAME
Cigar Plant

POT SIZE
1 gal.
SPACING
8 ft. o.c.



SCIENTIFIC NAME
Carica papaya 'Indian Dwarf'
COMMON NAME
Indian Dwarf Papaya

POT SIZE
3" pot
SPACING
6 ft. o.c.



SCIENTIFIC NAME
Chrysopogon zizanioides
COMMON NAME
Sunshine Vetiver

POT SIZE
1 gal.
SPACING
3 ft. o.c.



SCIENTIFIC NAME
Cnidioscolus aconitifolius
COMMON NAME
Chaya

POT SIZE
1 gal.
SPACING
2 ft. o.c.



SCIENTIFIC NAME
Cordyline fruticosa
COMMON NAME
La'i / Hawaiian Ti

POT SIZE
1 gal.
SPACING
6 ft. o.c.




SCIENTIFIC NAME
Cymbopogon citratus
COMMON NAME
Lemongrass

POT SIZE
1 gal.
SPACING
6 ft. o.c.



SCIENTIFIC NAME
Etlingera elatior 'White Torch'
COMMON NAME
White Torch Ginger

POT SIZE
1 gal.
SPACING
6 ft. o.c.

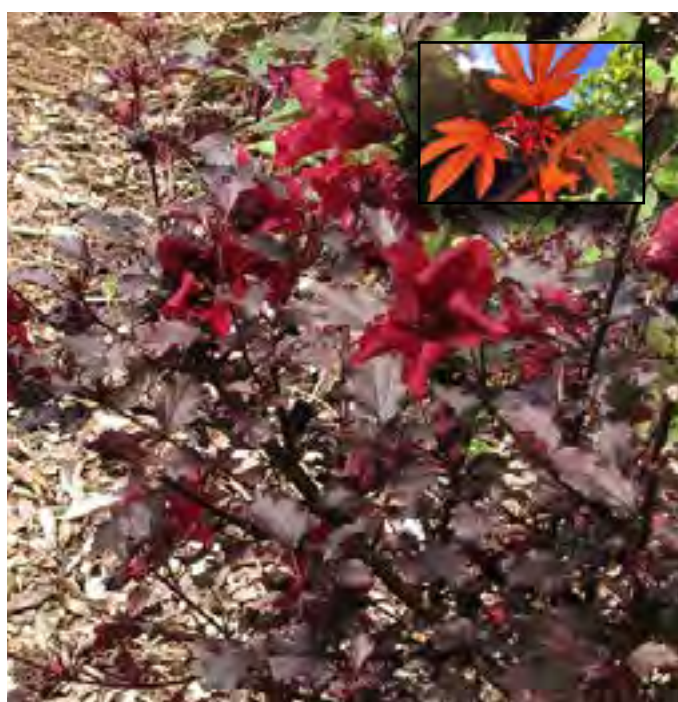

SCIENTIFIC NAME
Hibiscus acetosella
COMMON NAME
Cranberry Hibiscus

POT SIZE
3" pot
SPACING
6 ft. o.c.



SCIENTIFIC NAME
Manihot esculenta 'Variegata'
COMMON NAME
Variegated Cassava

POT SIZE
1 gal.
SPACING
2 ft. o.c.



SCIENTIFIC NAME
Sauropus androgynus
COMMON NAME
Katuk

POT SIZE
1 gal.
SPACING
3 ft. o.c.



SCIENTIFIC NAME
Vitex rotundifolia
COMMON NAME
Pōhinahina

POT SIZE
1 gal.
SPACING
6 ft. o.c.



SCIENTIFIC NAME
Zingiber zerumbet
COMMON NAME
'Awapuhi ginger

POT SIZE
1 gal.
SPACING
4.5 ft. o.c.



Est. 2010 — Based on Hawai'i Island
SERVING THE 'ĀINA AND THE PEOPLE OF HAWAII

www.oladesigngroup.com
hello@oladesigngroup.com
808.464.4293



PROJECT SITE: ONOMEA GARDEN 5 LLC
PAPAĪKOU, SOUTH HILO
COUNTY OF HAWAII

Planting Plan: Frontage of Lots #5, 6, & 7

Ancillary Photos

Onomea Garden 5 LLC
27-573 Onohi Loop
Papaikou, HI 96781
TMK: (3)2-7-039-005

REVISIONS —	
Revision 1	07.09.2024
Revision 2	08.30.2024
FINAL	

L-07

SHEET 7 OF 7

May not be reproduced
without owner's permission.